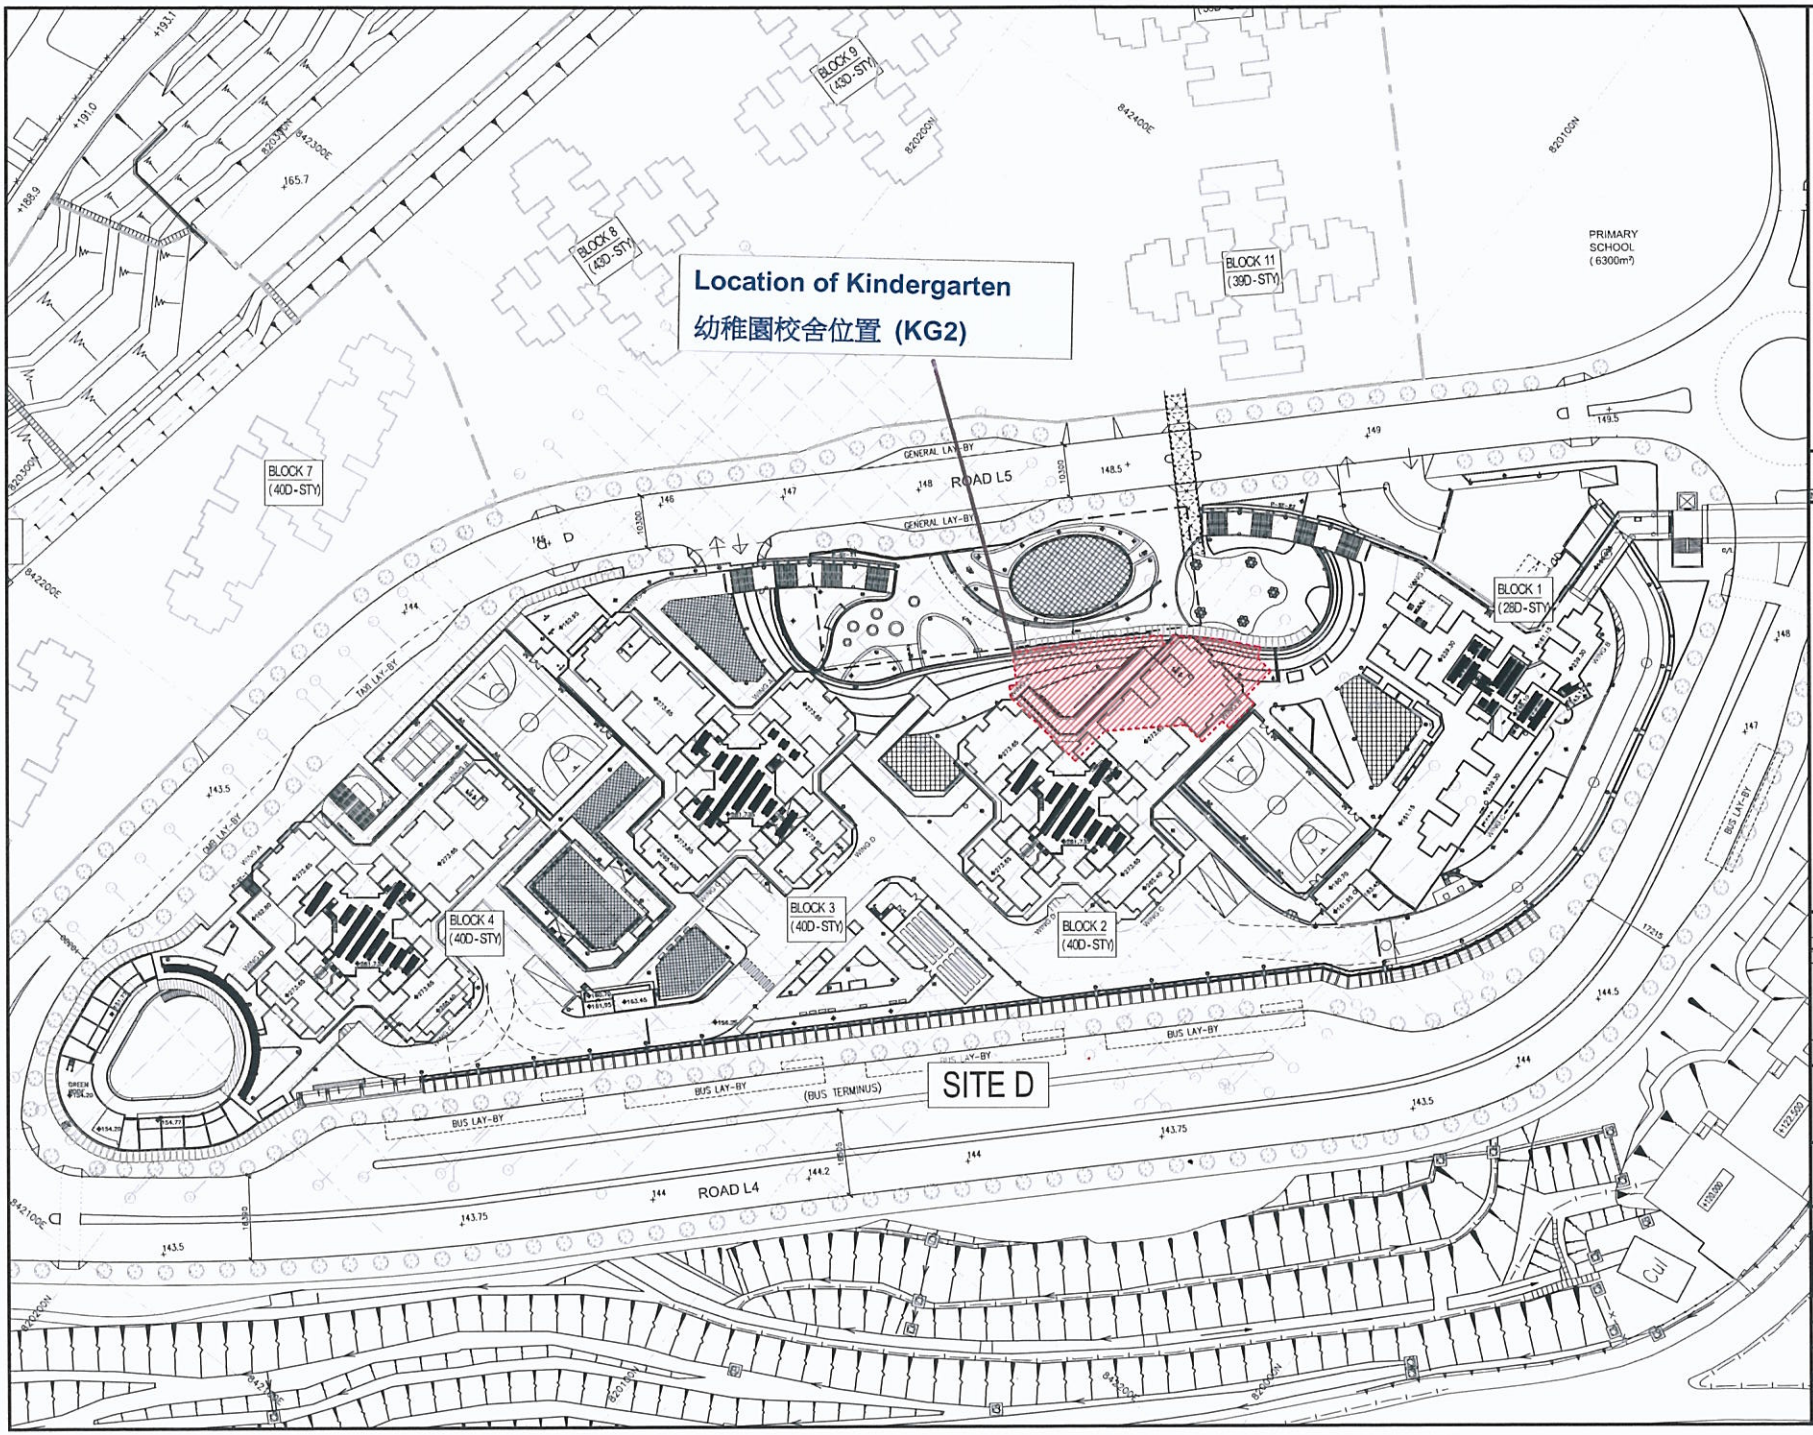


NOTES

REVISIONS

| NO | DESCRIPTION AND DATE | INITIAL AND DESIGNATION DWN | CKD | AUTH |
|---|---|---|---|---|

| | NAME AND DESIGNATION | INITIAL | DATE |
|---|---|---|---|
| AUTHORISED | | | |
| CHECKED | SA/2 | | |
| | ANDY WONG A/7 | | |
| | K.Y. LEUNG STO(A)/22 | | |
| DRAWN | W.Y.CHENG CTA-A341 | | |

PROJECT
CONSTRUCTION OF PUBLIC HOUSING DEVELOPMENT AT ANDERSON ROAD SITE D

DRAWING TITLE
LOCATION PLAN OF KINDERGARTEN

SCALE 1:500 @ A1 : 1:1000 @ A3

DRAWING NO.
KT05/-/SITE/A/SK-31

SOURCE

ICU NO.

AutoCAD 2000 A1 594 x 841

HOUSING DEPARTMENT

REF | DATE

□ CONTRACTOR'S COPY □ CSO's COPY □ SE/KT's COPY □ SE/S's COPY □ SE/CW's COPY □ SE/W's COPY □ SE/E's COPY □ SE/N's COPY □ SE/KC's COPY □ SE/ST's COPY □ SE/TW's COPY □ SE/TM's COPY □ SE/YL's COPY □ SE/TP's COPY □ SE/SK's COPY □ SE/WTS's COPY □ OFFICE's COPY