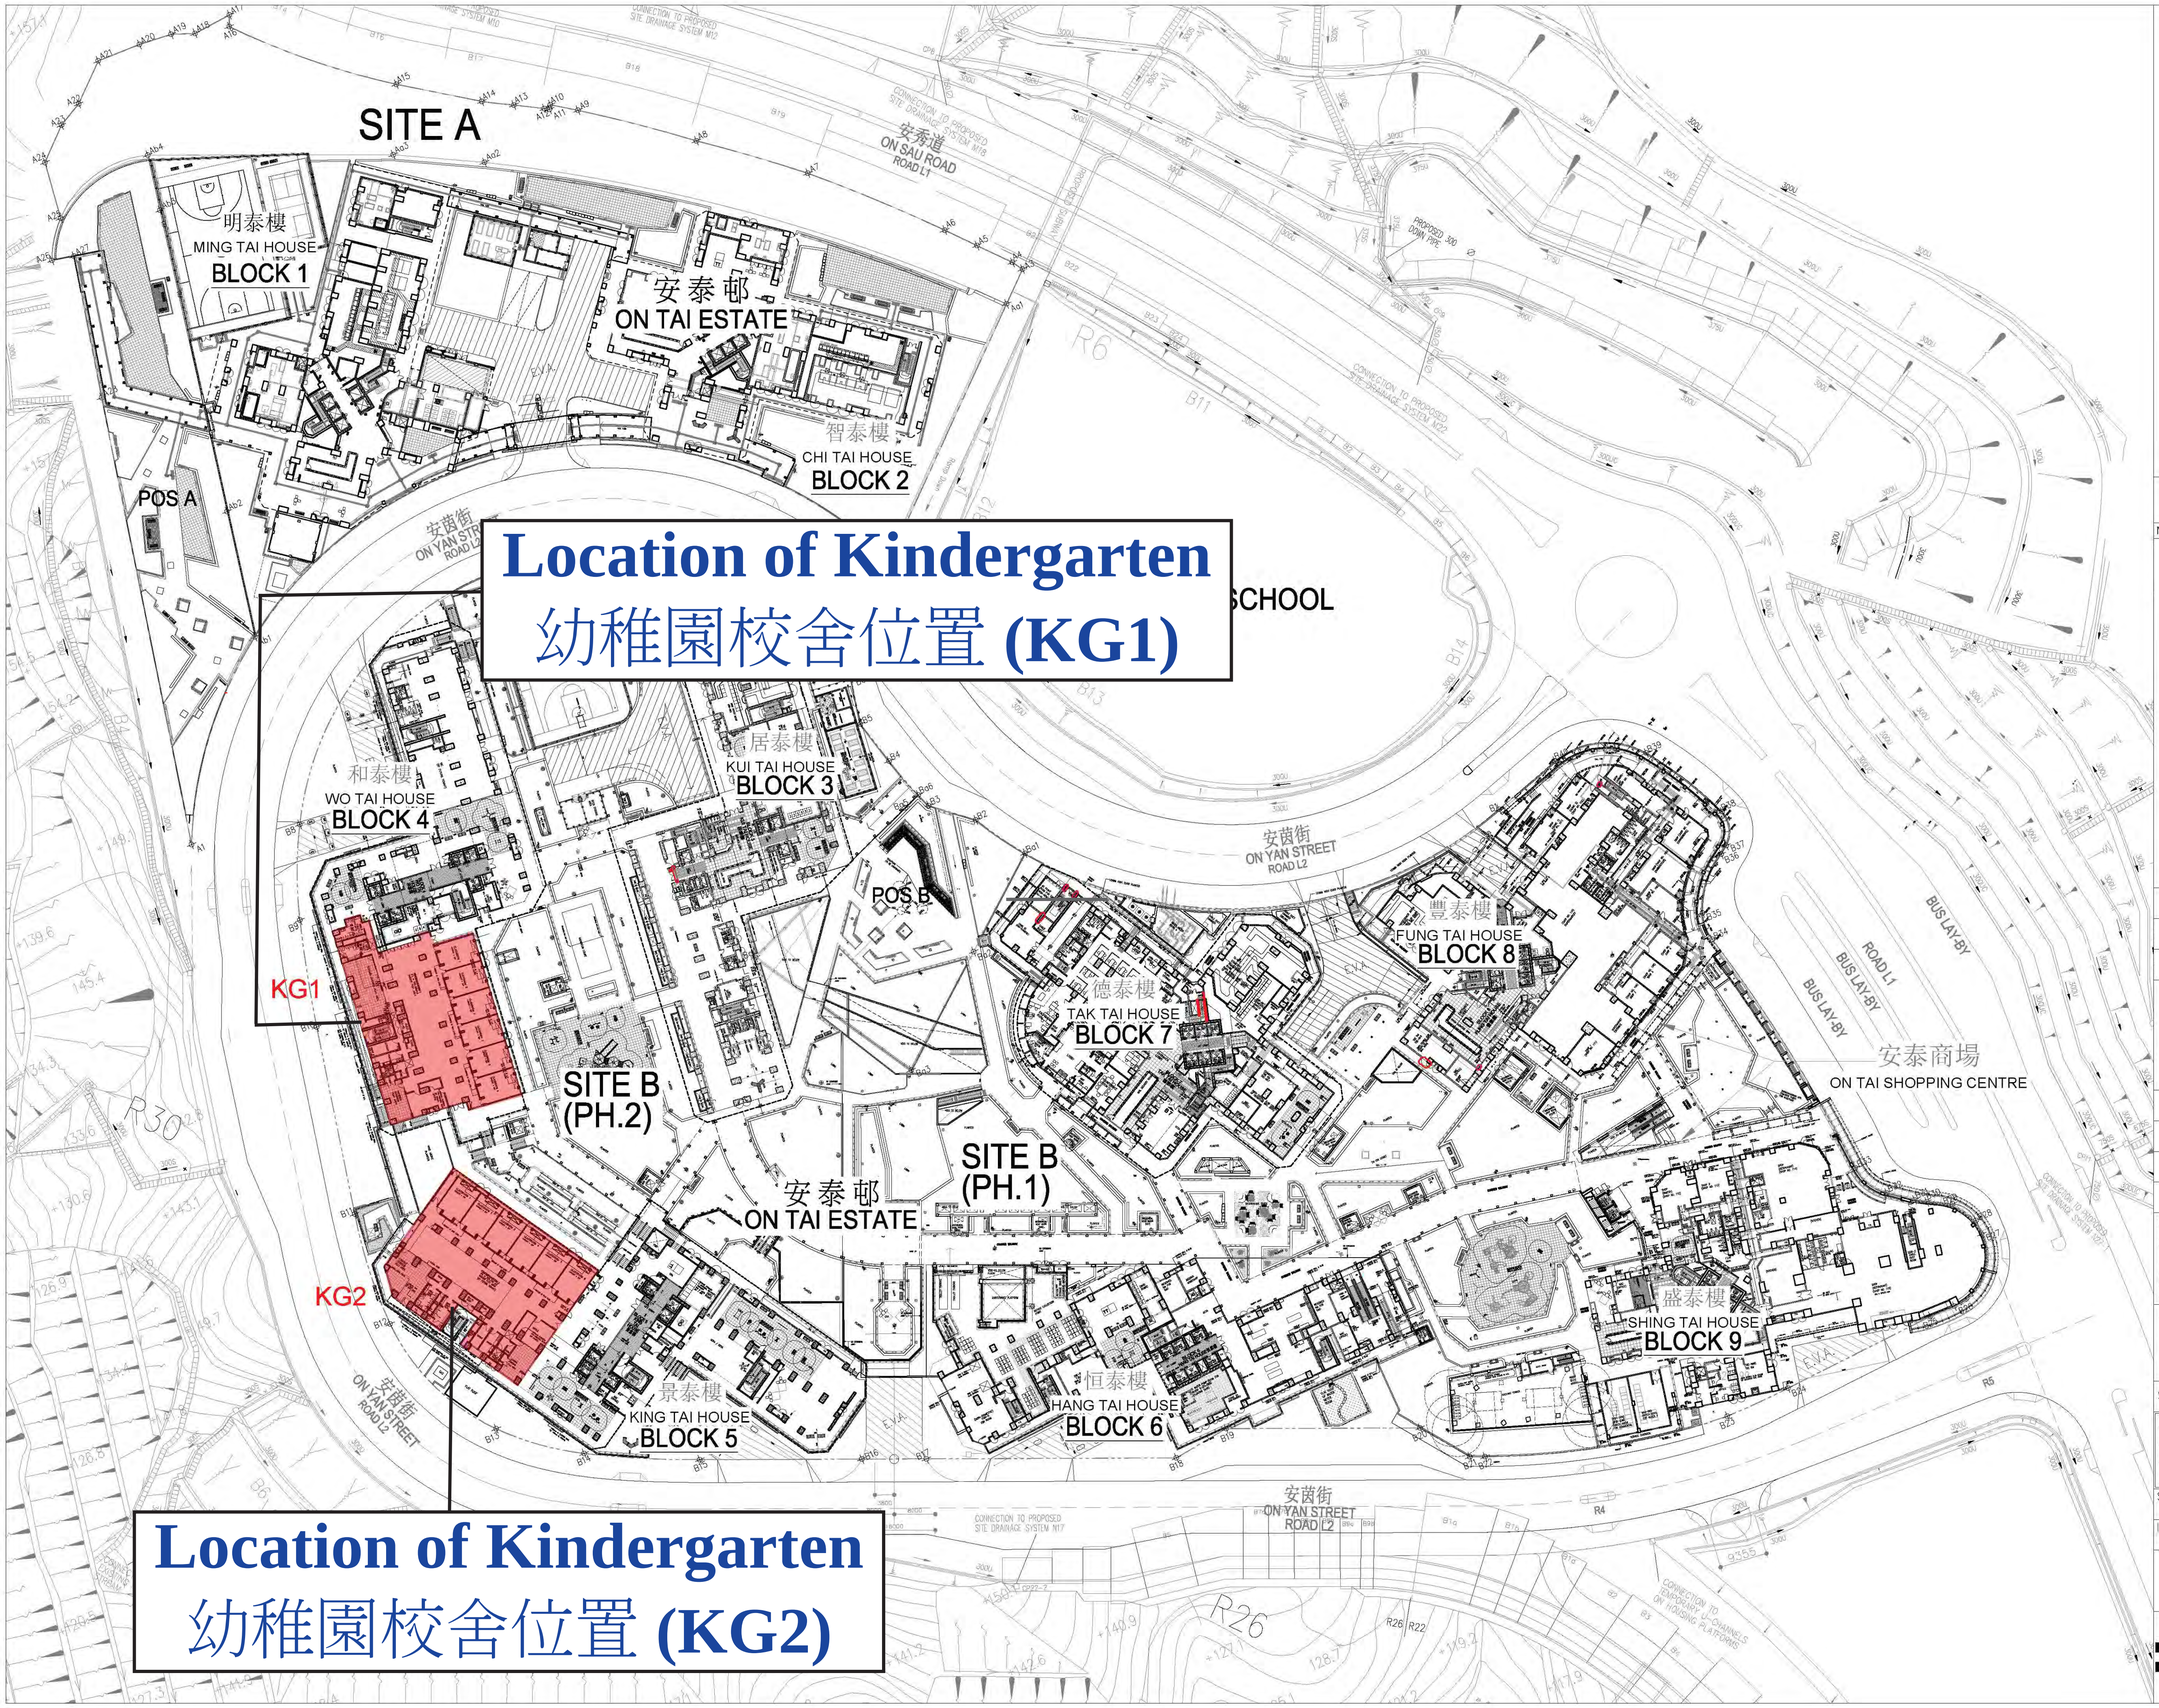


NOTES

LEGEND:

ESTATE MANAGEMENT BOUNDARY

MANAGEMENT BOUNDARY OF PMA

CARPARK

RESTRICTED ROAD

COMMERCIAL

TOILETS AND BABYCARE ROOM FOR STREET SHOPS

REVISIONS

| NO | DESCRIPTION AND DATE | DWN | CKD | AUTH |
|---|---|---|---|---|
| | | | | |

INITIAL AND DESIGNATION

| NAME AND DESIGNATION | INITIAL | DATE |
|---|---|---|
| | | |

PROJECT
THE INTEGRATED CONTRACT FOR CONSTRUCTION OF PUBLIC RENTAL HOUSING DEVELOPMENT AT
**ANDERSON ROAD SITES A & B PHASES 1 & 2**
CONTRACT NO. 20110422

DRAWING TITLE
ESTATE LAYOUT PLAN - UPPER GROUND FLOOR

SCALE 1:600(A1) 1:1200(A3)

DRAWING NO.
KT03 /- /SITE /A /LO-18/P03

SOURCE

ICU NO.

HOUSING DEPARTMENT

REF:

DATE OF ISSUE:

YAU LEE / OKI / AECOM / B.S.I. / TEKOFTICE / OTHERS / L.A. / R.E. / CONVIOW / G.E. / C.E. / Q.S. / Architect / S.E. / B.S.E.

COPY FOR